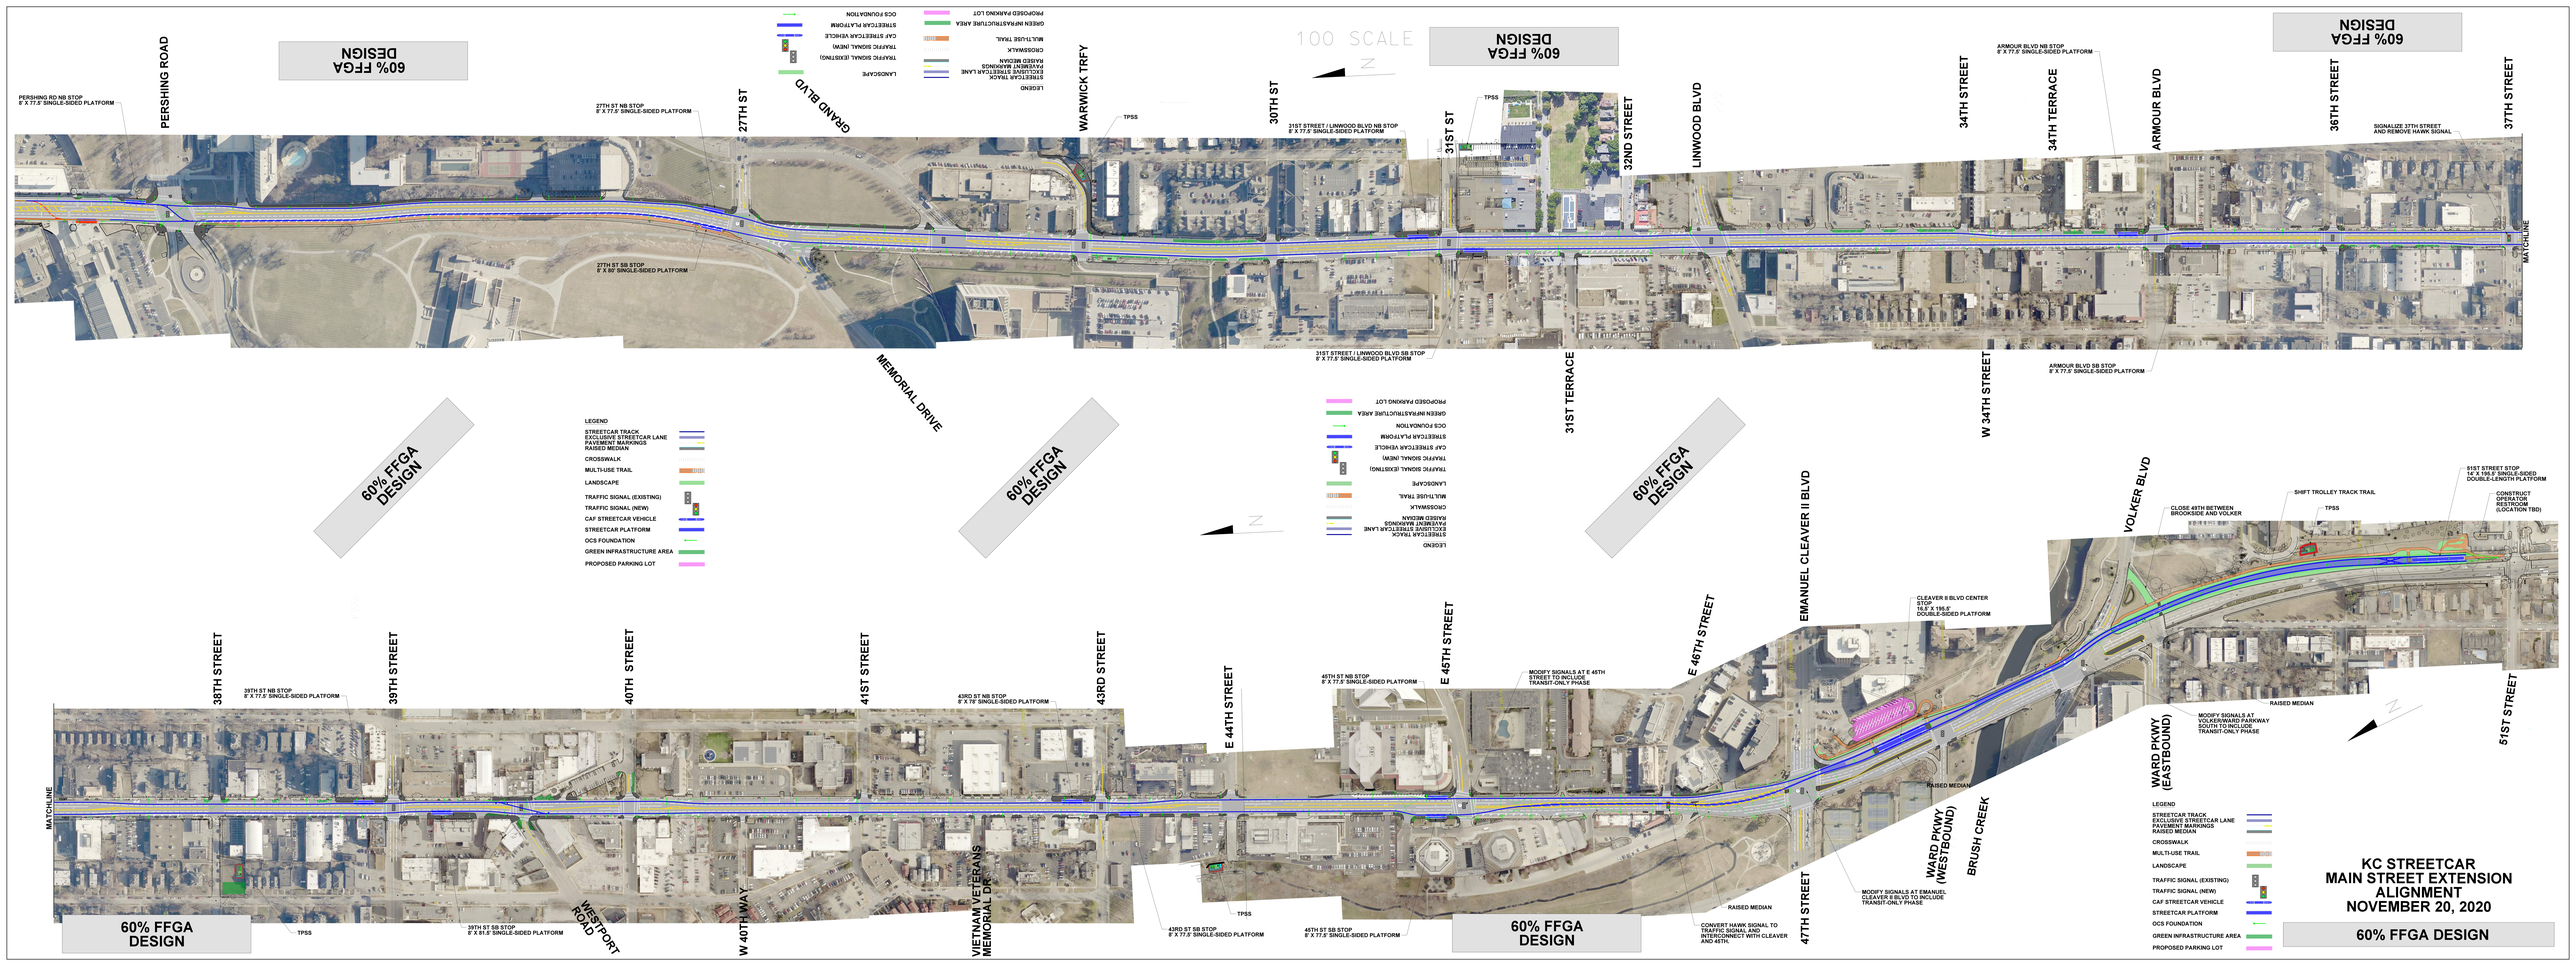
60% FFGA DESIGN
60% FFGA DESIGN
60% FFGA DESIGN
60% FFGA DESIGN
60% FFGA DESIGN
60% FFGA DESIGN
100 SCALE
N
LEGEND
STREETCAR TRACK
EXCLUSIVE STREETCAR LANE
PAVEMENT MARKINGS
RAISED MEDIAN
CROSSWALK
MULTI-USE TRAIL
LANDSCAPE
TRAFFIC SIGNAL (EXISTING)
TRAFFIC SIGNAL (NEW)
CAF STREETCAR VEHICLE
STREETCAR PLATFORM
OCS FOUNDATION
GREEN INFRASTRUCTURE AREA
PROPOSED PARKING LOT
PERSHING ROAD
PERSHING RD NB STOP
8' X 77.5' SINGLE-SIDED PLATFORM
27TH ST NB STOP
8' X 77.5' SINGLE-SIDED PLATFORM
27TH ST SB STOP
8' X 80' SINGLE-SIDED PLATFORM
27TH ST
GRAND BLVD
MEMORIAL DRIVE
WARWICK TRFY
TPSS
30TH ST
31ST ST
31ST STREET / LINWOOD BLVD NB STOP
8' X 77.5' SINGLE-SIDED PLATFORM
31ST STREET / LINWOOD BLVD SB STOP
8' X 77.5' SINGLE-SIDED PLATFORM
31ST TERRACE
32ND STREET
LINWOOD BLVD
W 34TH STREET
34TH STREET
34TH TERRACE
ARMOUR BLVD NB STOP
8' X 77.5' SINGLE-SIDED PLATFORM
ARMOUR BLVD SB STOP
8' X 77.5' SINGLE-SIDED PLATFORM
ARMOUR BLVD
36TH STREET
37TH STREET
SIGNALIZE 37TH STREET
AND REMOVE HAWK SIGNAL
MATCHLINE
38TH STREET
39TH STREET
39TH ST NB STOP
8' X 77.5' SINGLE-SIDED PLATFORM
39TH ST SB STOP
8' X 81.5' SINGLE-SIDED PLATFORM
TPSS
40TH STREET
41ST STREET
43RD ST NB STOP
8' X 78' SINGLE-SIDED PLATFORM
43RD STREET
43RD ST SB STOP
8' X 77.5' SINGLE-SIDED PLATFORM
E 44TH STREET
E 45TH STREET
45TH ST NB STOP
8' X 77.5' SINGLE-SIDED PLATFORM
45TH ST SB STOP
8' X 77.5' SINGLE-SIDED PLATFORM
MODIFY SIGNALS AT E 45TH
STREET TO INCLUDE
TRANSIT-ONLY PHASE
E 46TH STREET
EMANUEL CLEAVER II BLVD
CLEAVER II BLVD CENTER
SIDE PLATFORM
11.0' X 196.6'
DOUBLE-SIDED PLATFORM
RAISED MEDIAN
MODIFY SIGNALS AT EMANUEL
CLEAVER II BLVD TO INCLUDE
TRANSIT-ONLY PHASE
CONVERT HAWK SIGNAL TO
TRAFFIC SIGNAL AND
INTERCONNECT WITH CLEAVER
AND 45TH.
47TH STREET
WARD PKWY
(WESTBOUND)
BRUSH CREEK
WARD PKWY
(EASTBOUND)
VOLKER BLVD
CLOSE 49TH BETWEEN
BROOKSIDE AND VOLKER
SHIFT TROLLEY TRACK TRAIL
TPSS
51ST STREET STOP
14' X 195.5' SINGLE-SIDED
DOUBLE-LENGTH PLATFORM
CONSTRUCT
OPERATOR
RESTROOM
(LOCATION TBD)
MODIFY SIGNALS AT
VOLKER/WARD PARKWAY
SOUTH TO INCLUDE
TRANSIT-ONLY PHASE
51ST STREET
WEST PORT
ROAD
W 40TH WAY
VIETNAM VETERANS
MEMORIAL DR.
KC STREETCAR
MAIN STREET EXTENSION
ALIGNMENT
NOVEMBER 20, 2020
60% FFGA DESIGN